PLAT OF SURVEY

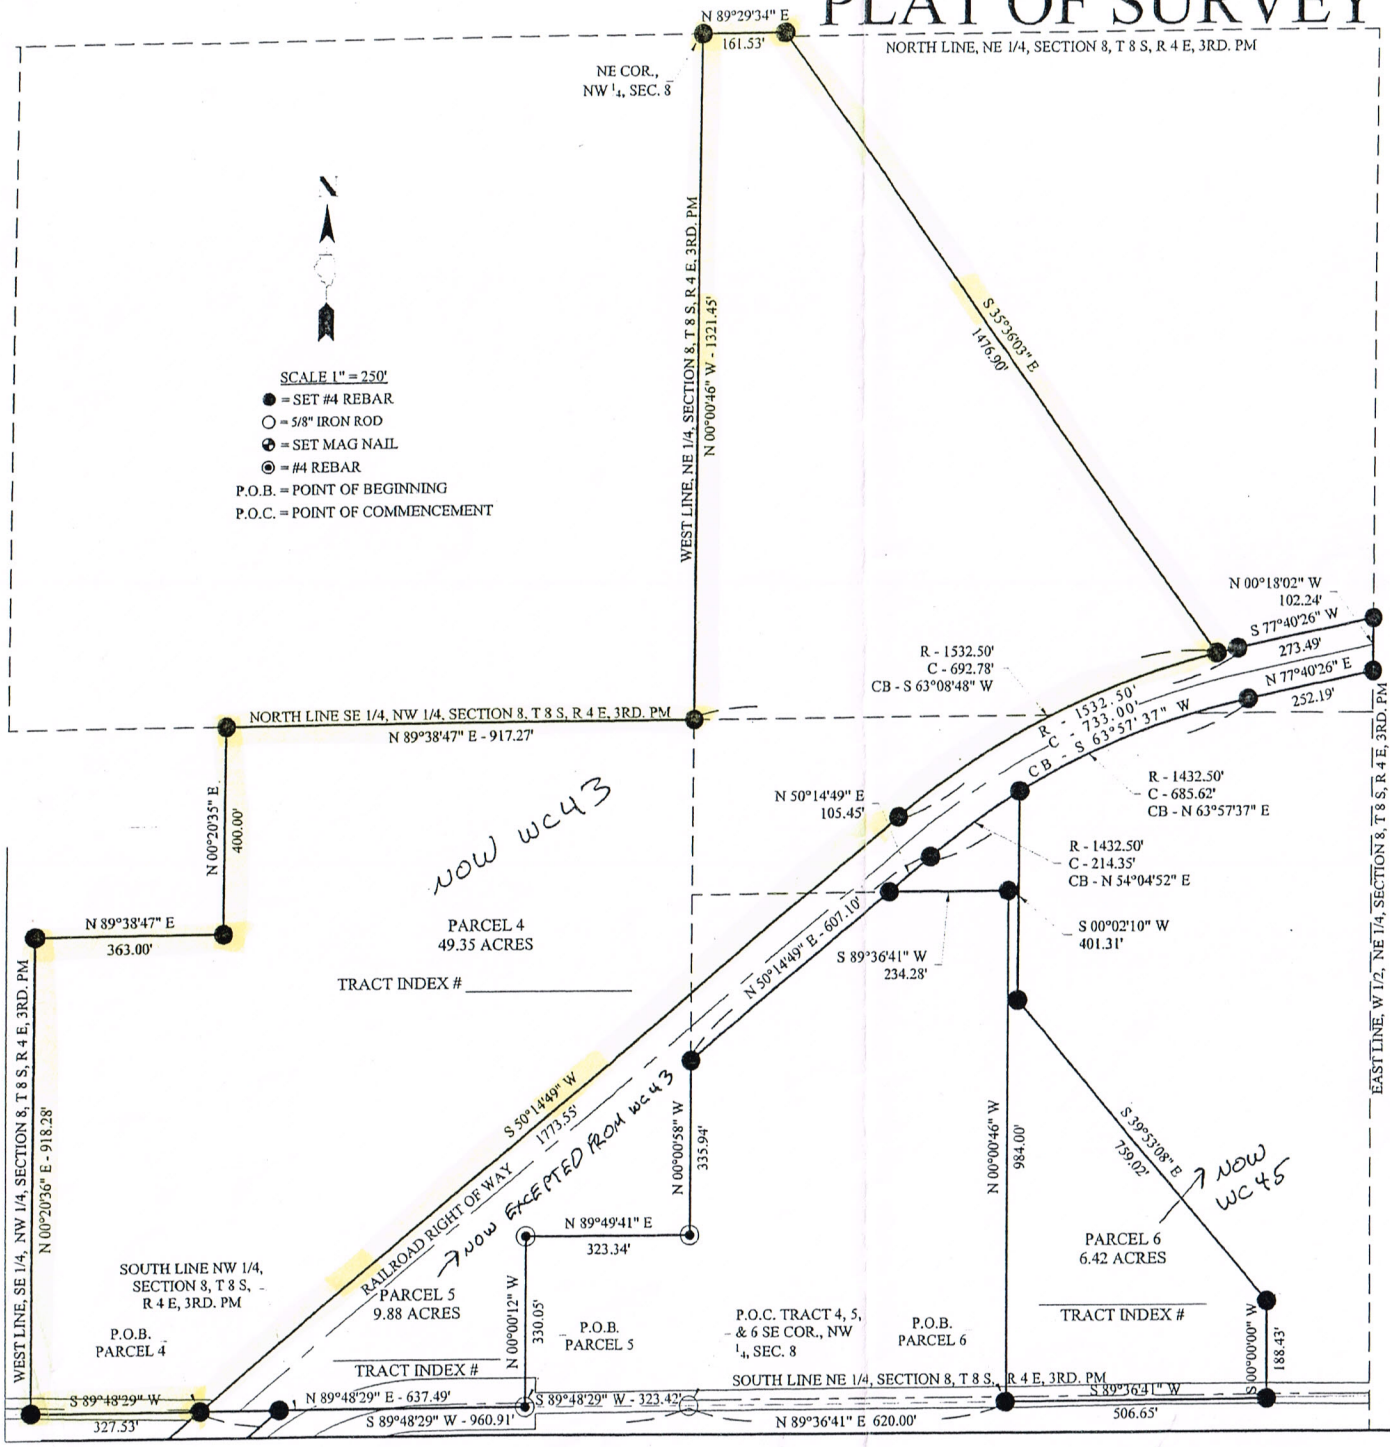

LEGAL DE

A part of the Northwest Quarter and a part of the Northeas
Meridian, located in Willia

Commencing at a $\frac{5}{8}$ inch iron pin marking the Southeast c
minutes 29 seconds West, along the South line of the Northw
of Beginning; thence South 89 degrees 48 minutes 29 second
minutes 36 seconds East, 918.28 feet to a # 4 rebar; thence
North 0 degrees 20 minutes 35 seconds East, 400.00 feet to a
said Section 8; thence North 89 degrees 38 minutes 47 seco
Northwest Quarter of said Section 8; thence North 0 degree
the North line of the Northwest Quarter of said Section 8; the
feet to a # 4 rebar; thence South 35 degrees 36 minutes 3 seco
said North Right of Way line, with a radius of 1532.50 feet w
minutes 48 seconds West, to a # 4 rebar; thence South 50 de
feet to the said Point of Begin

LEGAL DESCRIPTION FOR

A part of the Northwest Quarter and a part of the Northeast Q
Meridian, located in Williams

Commencing at a $\frac{5}{8}$ inch iron pin marking the Southeast corn
minutes 29 seconds West, along the South line of the Northwes
of Beginning; thence North 0 degrees 0 minutes 12 seconds We
East, 323.34 feet to a # 4 rebar; thence North 0 degrees 0 min
Section 8, a distance of 335.94 feet to a # 4 rebar on the South R
East, along said South Right of Way line, 607.10 feet to a # 4
with a radius of 1432.50 feet with a long chord of 685.62 feet w
4 rebar; thence North 77 degrees 40 minutes 26 seconds East,
of the West one half of the Northeast Quarter of said Secti
line,102.24 feet to a # 4 rebar; thence South 77 degrees 40 min
feet to a # 4 rebar; thence Southwesterly along a curve on the s
of 733.00 feet with a long chord bearing of South 63 degrees 57
49 seconds West, along said North Right of Way line, 1773.55
8; thence North 89 degrees 48 minutes 29 seconds East, along
9.88

LEGAL DESC

A part of the Southwest Quarter of the Northeast Quarter of Se
located in Williamson Co

Commencing at a $\frac{5}{8}$ inch iron pin marking the Southwest corn
minutes 41 seconds East, along the South line of the Northeast Q
of Beginning; thence North 0 degrees 0 minutes 46 seconds
seconds West, 234.28 feet to a # 4 rebar on the South Right of W
along said South Right of Way line, 105.45 feet to a # 4 rebar
with a radius of 1432.50 feet with a long chord of 214.35 feet w
a # 4 rebar; thence South 0 degrees 2 minutes 10 seconds West
East, 759.02 feet to a # 4 rebar; thence South 0 degrees West,
Section 8; thence South 89 degrees 36 minutes 41 seconds Wes
contains 6.

SURVEYORS STATEMENT:
No search was made for easements or utilities.
This Plat of Survey is not for scaling purposes.
Basis of Bearings are State Plane Coordinates NAD 19
This Plat of Survey meets the minimum standards of pr
State of Illinois.

I, Donald L. Bullard, Illinois Professional Land Survey
above Legal Description at the request of New River R

Donald L. Bullard, Illinois Professional Land Surveyor

Donald
Land

NEW

N 1/2, Sec. 8